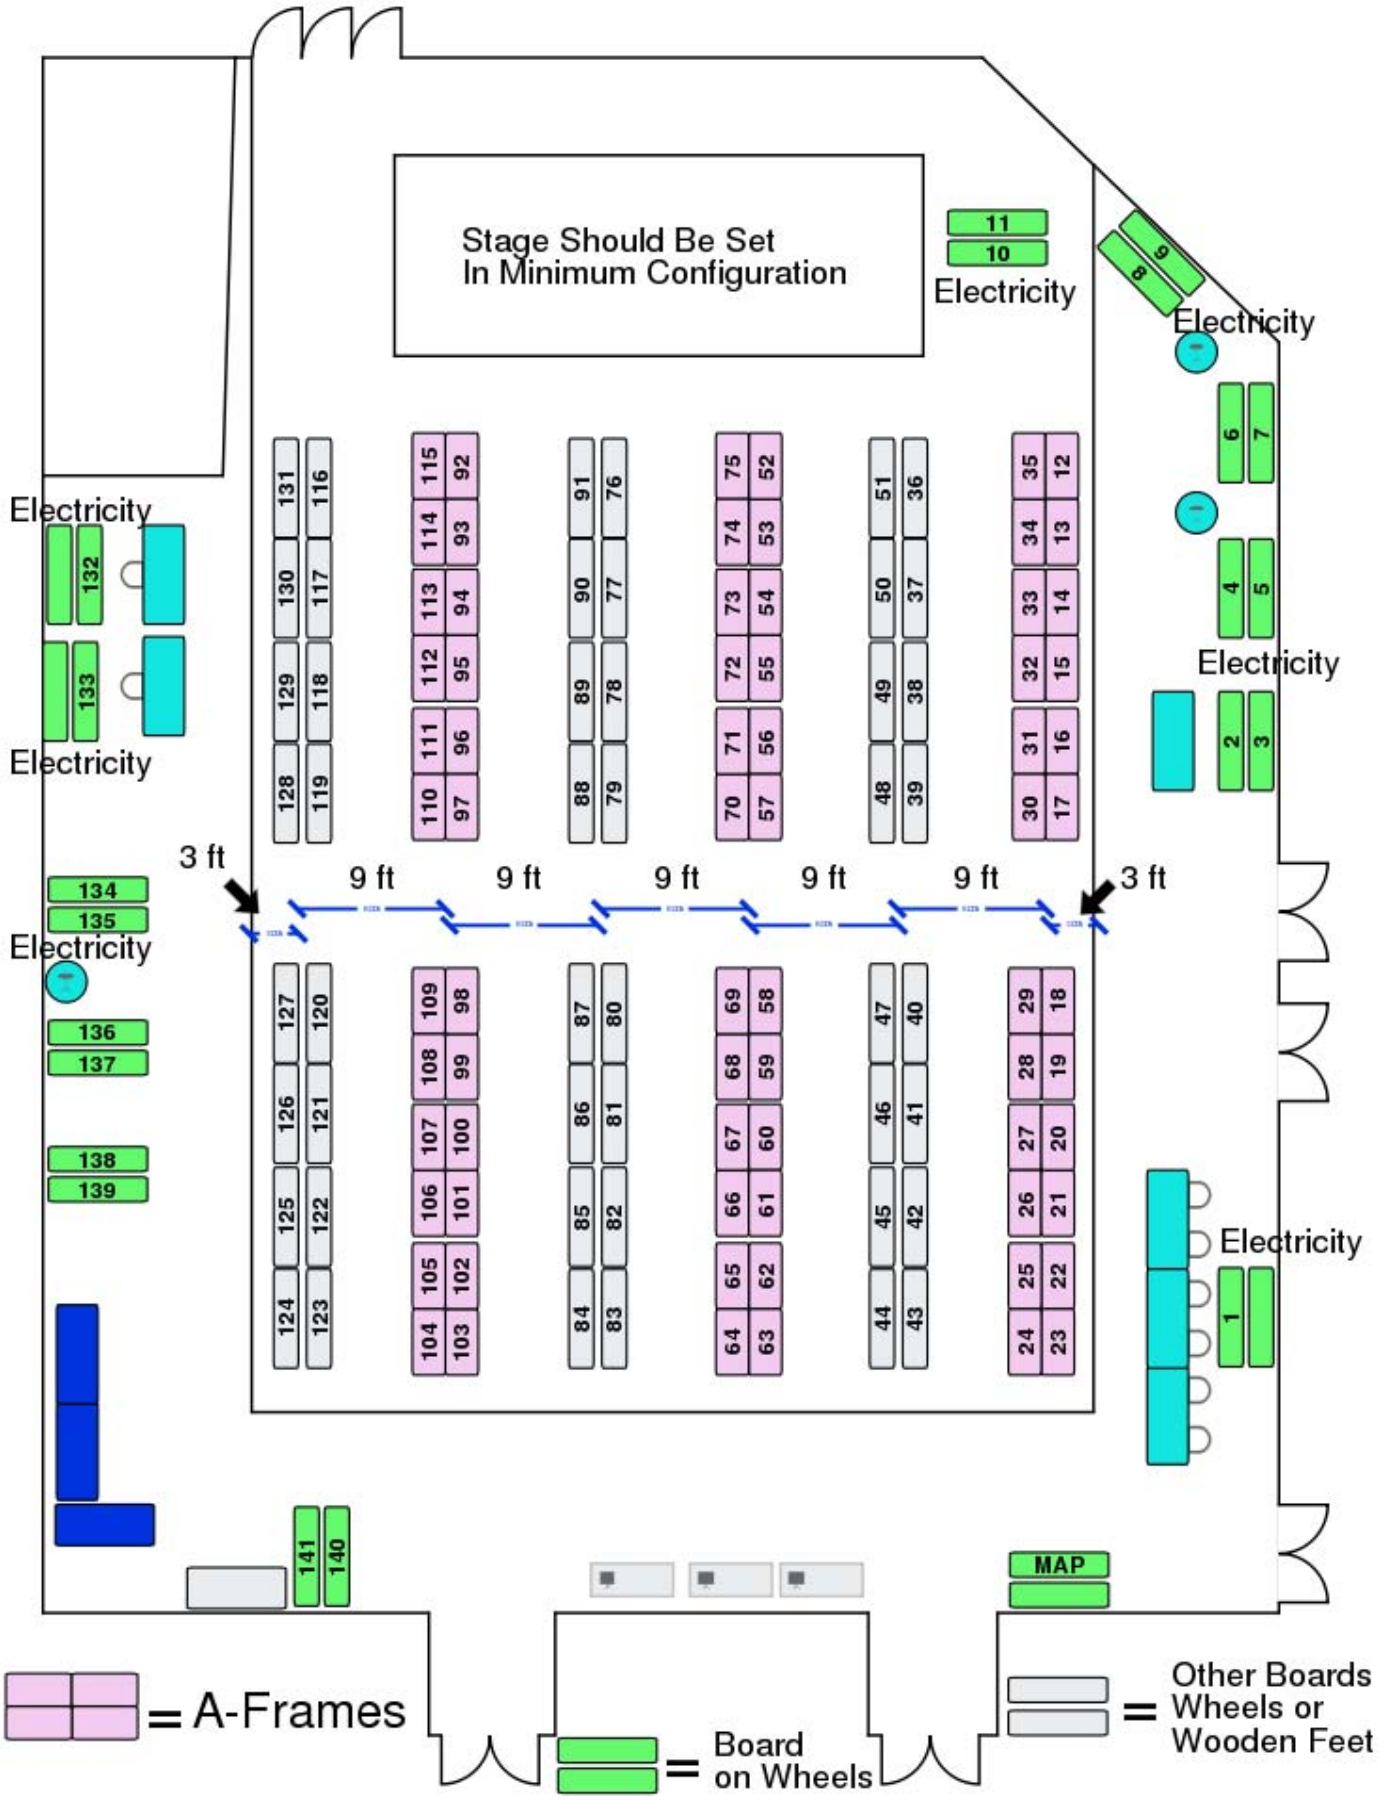
Stage Should Be Set
In Minimum Configuration
11
10
Electricity
9
8
Electricity
6
7
4
5
Electricity
2
3
Electricity
132
133
Electricity
134
135
Electricity
136
137
138
139
Electricity
1
3 ft
9 ft
9 ft
9 ft
9 ft
9 ft
3 ft
141
140
MAP
= A-Frames
= Board on Wheels
= Other Boards Wheels or Wooden Feet